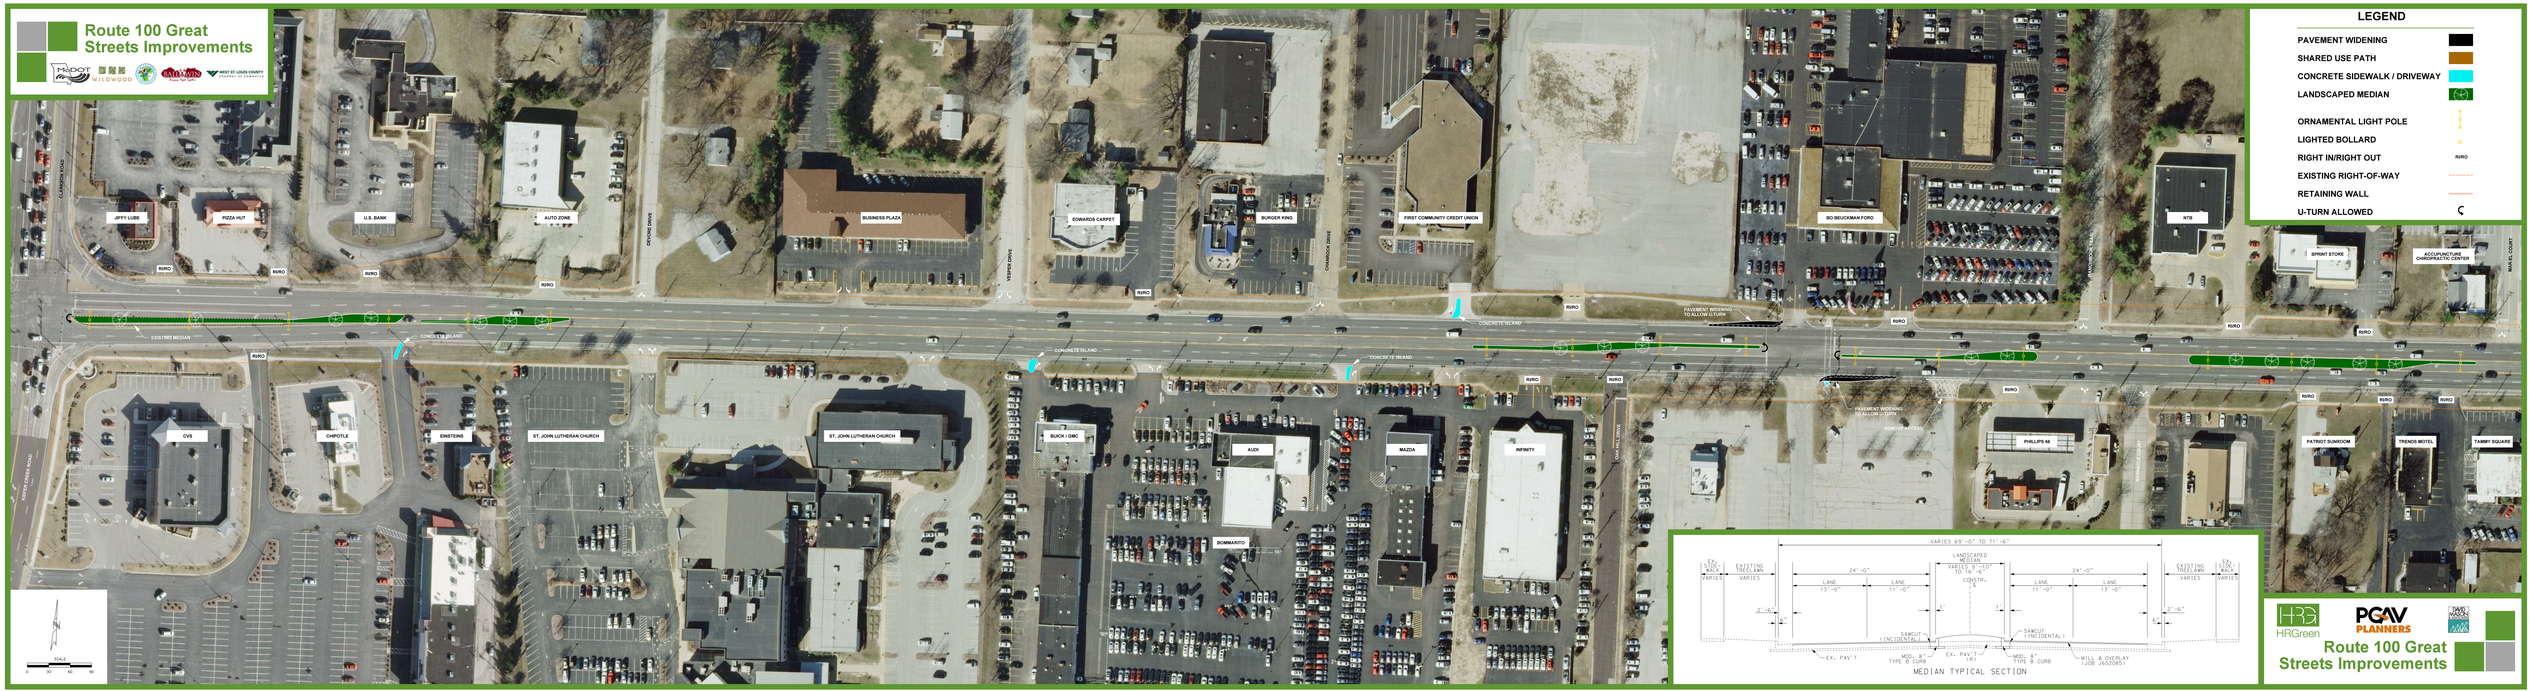
Route 100 Great Streets Improvements
LEGEND
PAVEMENT WIDENING
SHARED USE PATH
CONCRETE SIDEWALK / DRIVEWAY
LANDSCAPED MEDIAN
ORNAMENTAL LIGHT POLE
LIGHTED BOLLARD
RIGHT IN/RIGHT OUT
EXISTING RIGHT-OF-WAY
RETAINING WALL
U-TURN ALLOWED
JIFFY LUBE
PIZZA HUT
U.S. BANK
AUTO ZONE
BUSINESS PLAZA
EDWARDS CARPET
BURGER KING
FIRST COMMUNITY CREDIT UNION
BO BEUCKMAN FORD
NTB
SPRINT STORE
ACCUPUNCTURE CHIROPRACTIC CENTER
CVS
CHIPOTLE
EINSTEINS
ST. JOHN LUTHERAN CHURCH
ST. JOHN LUTHERAN CHURCH
BUICK / GMC
AUDI
BOMMARITO
MAZDA
INFINITY
PHILLIPS 66
PATRIOT SUNROOM
TRENDS MOTEL
TAMMY SQUARE
EXISTING MEDIAN
CONCRETE ISLAND
PAVEMENT WIDENING TO ALLOW U-TURN
MEDIAN TYPICAL SECTION
HRGreen
PGAV PLANNERS
Route 100 Great Streets Improvements